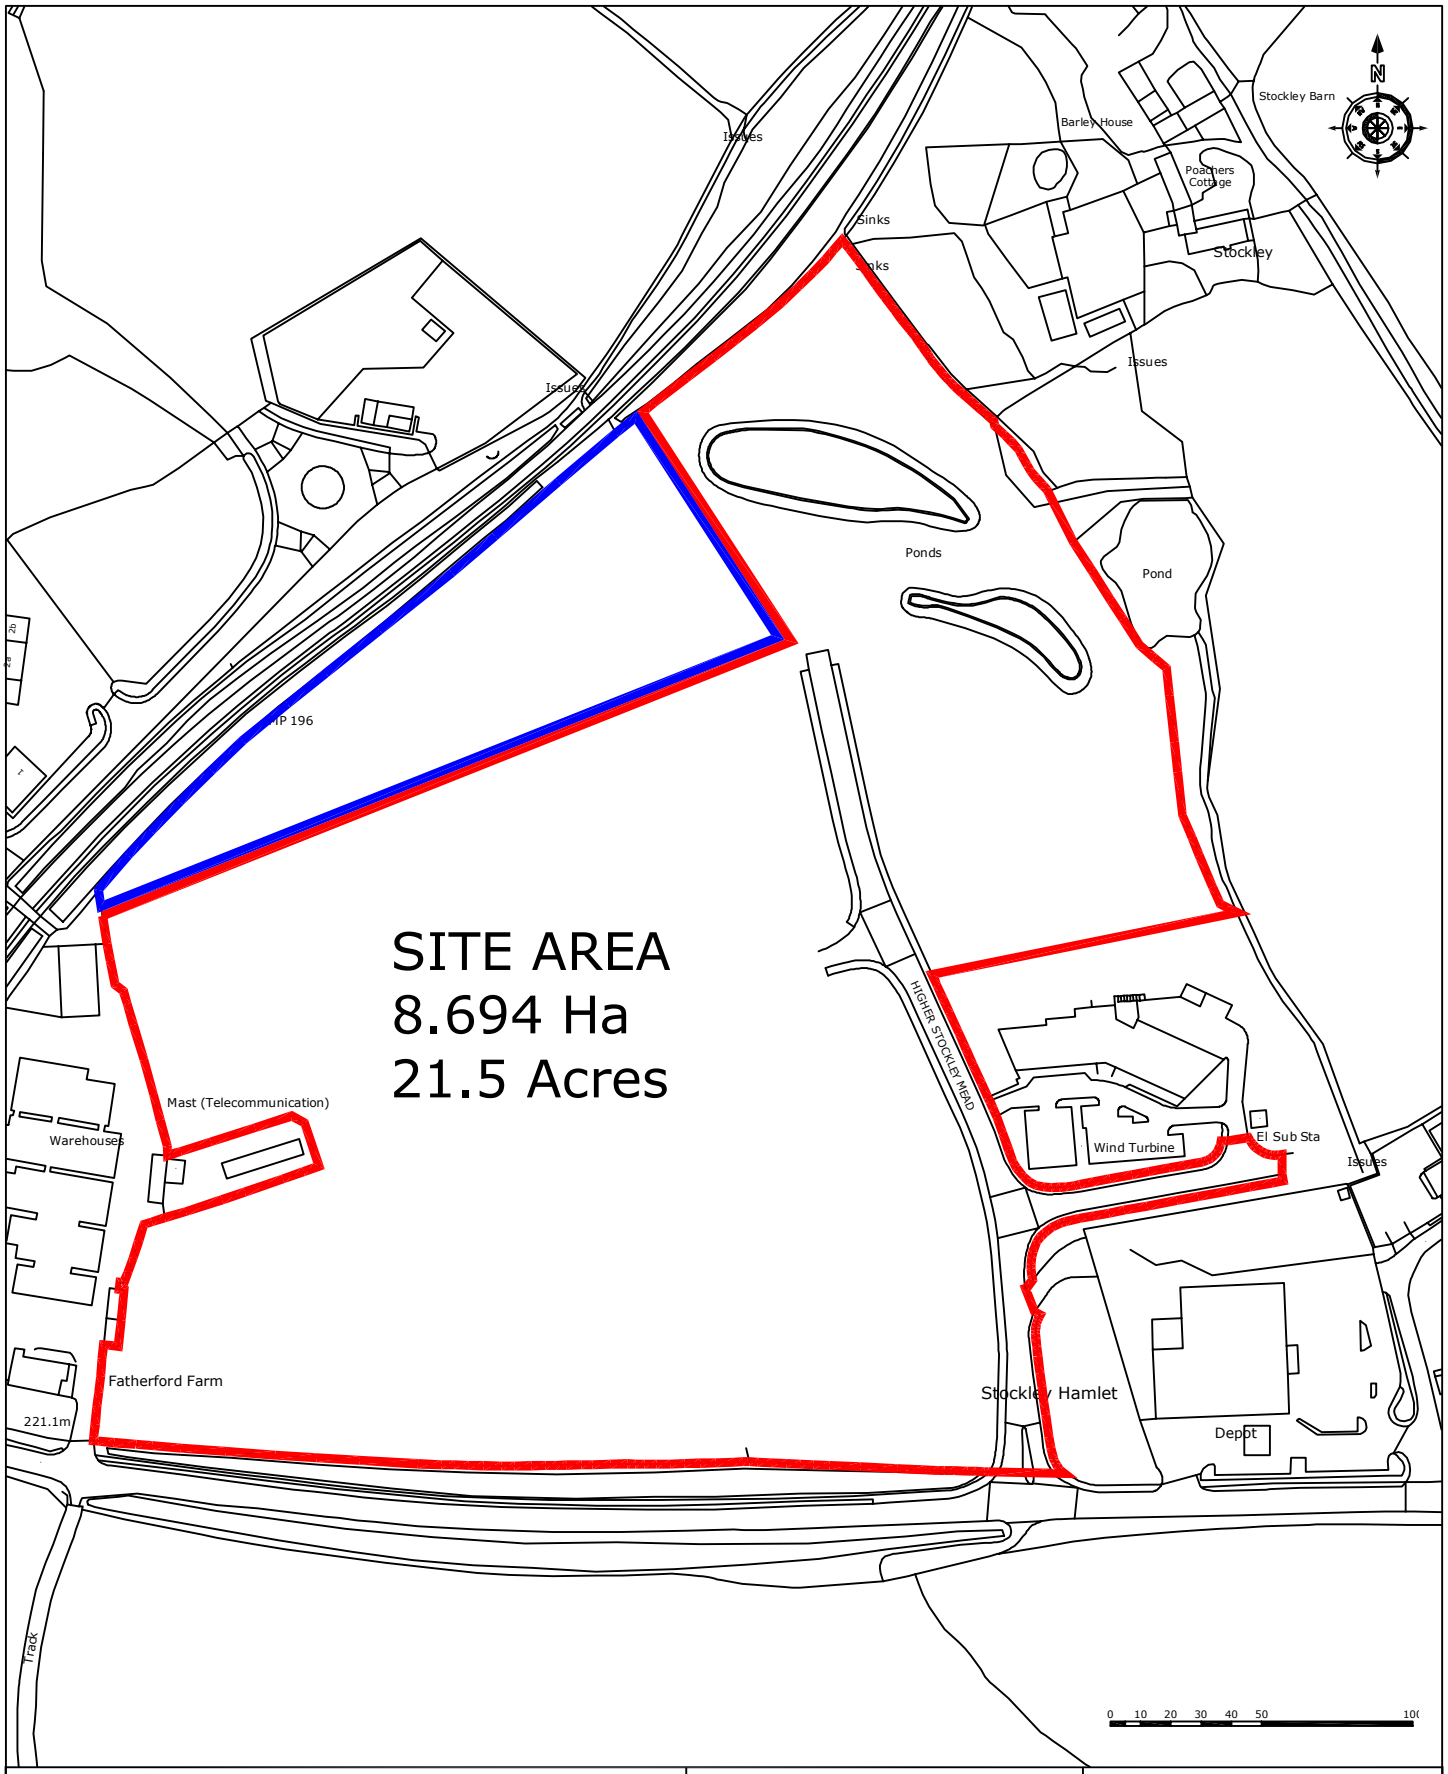

NPS South West Ltd.

Head office: Venture House, 1 Capital Court, Sowton Ind. Est. Exeter, EX2 7FW

South Office: The Acorn Centre, Lee Mill Ind. Est. Ivybridge, PL21 9GP

North Office: Civic Centre, Barnstaple, EX311ED

Tel: 01392 351000
Fax: 01392 351111
Email: devon@nps.co.uk
www.NPS.co.uk

Project	Client: Devon County Council
	BIS № / Deed Ref. / OS Sheet: SX 6095
Subject: OKEHAMPTON EAST BUSINESS PARK	Date: JUL 14 / Scale: 1 : 2500
	Drawn: JRW / Checked: JRW
Project №	Drawing №: 0.54/7(1-1) / Rev.

The contractor is to comply in all respects with the current Building Regulations and is to check all site dimensions and levels. Do not scale from the drawing, use written dimensions.
© NPS This drawing may not be reproduced in any form without prior written agreement. Ordnance Survey mapping. © Crown copyright. All rights reserved. 100019783. 2007
NPS South West Ltd. is part of the NPS Group. Registered office: Lancaster House, 16 Central Avenue, St. Andrews Business Park, Norwich. NR7 0HR Tel: 01603 706000 Fax: 01603 706001 Web: www.NPS.co.uk