Roads B1 FRAME bottom box - Version 2.0

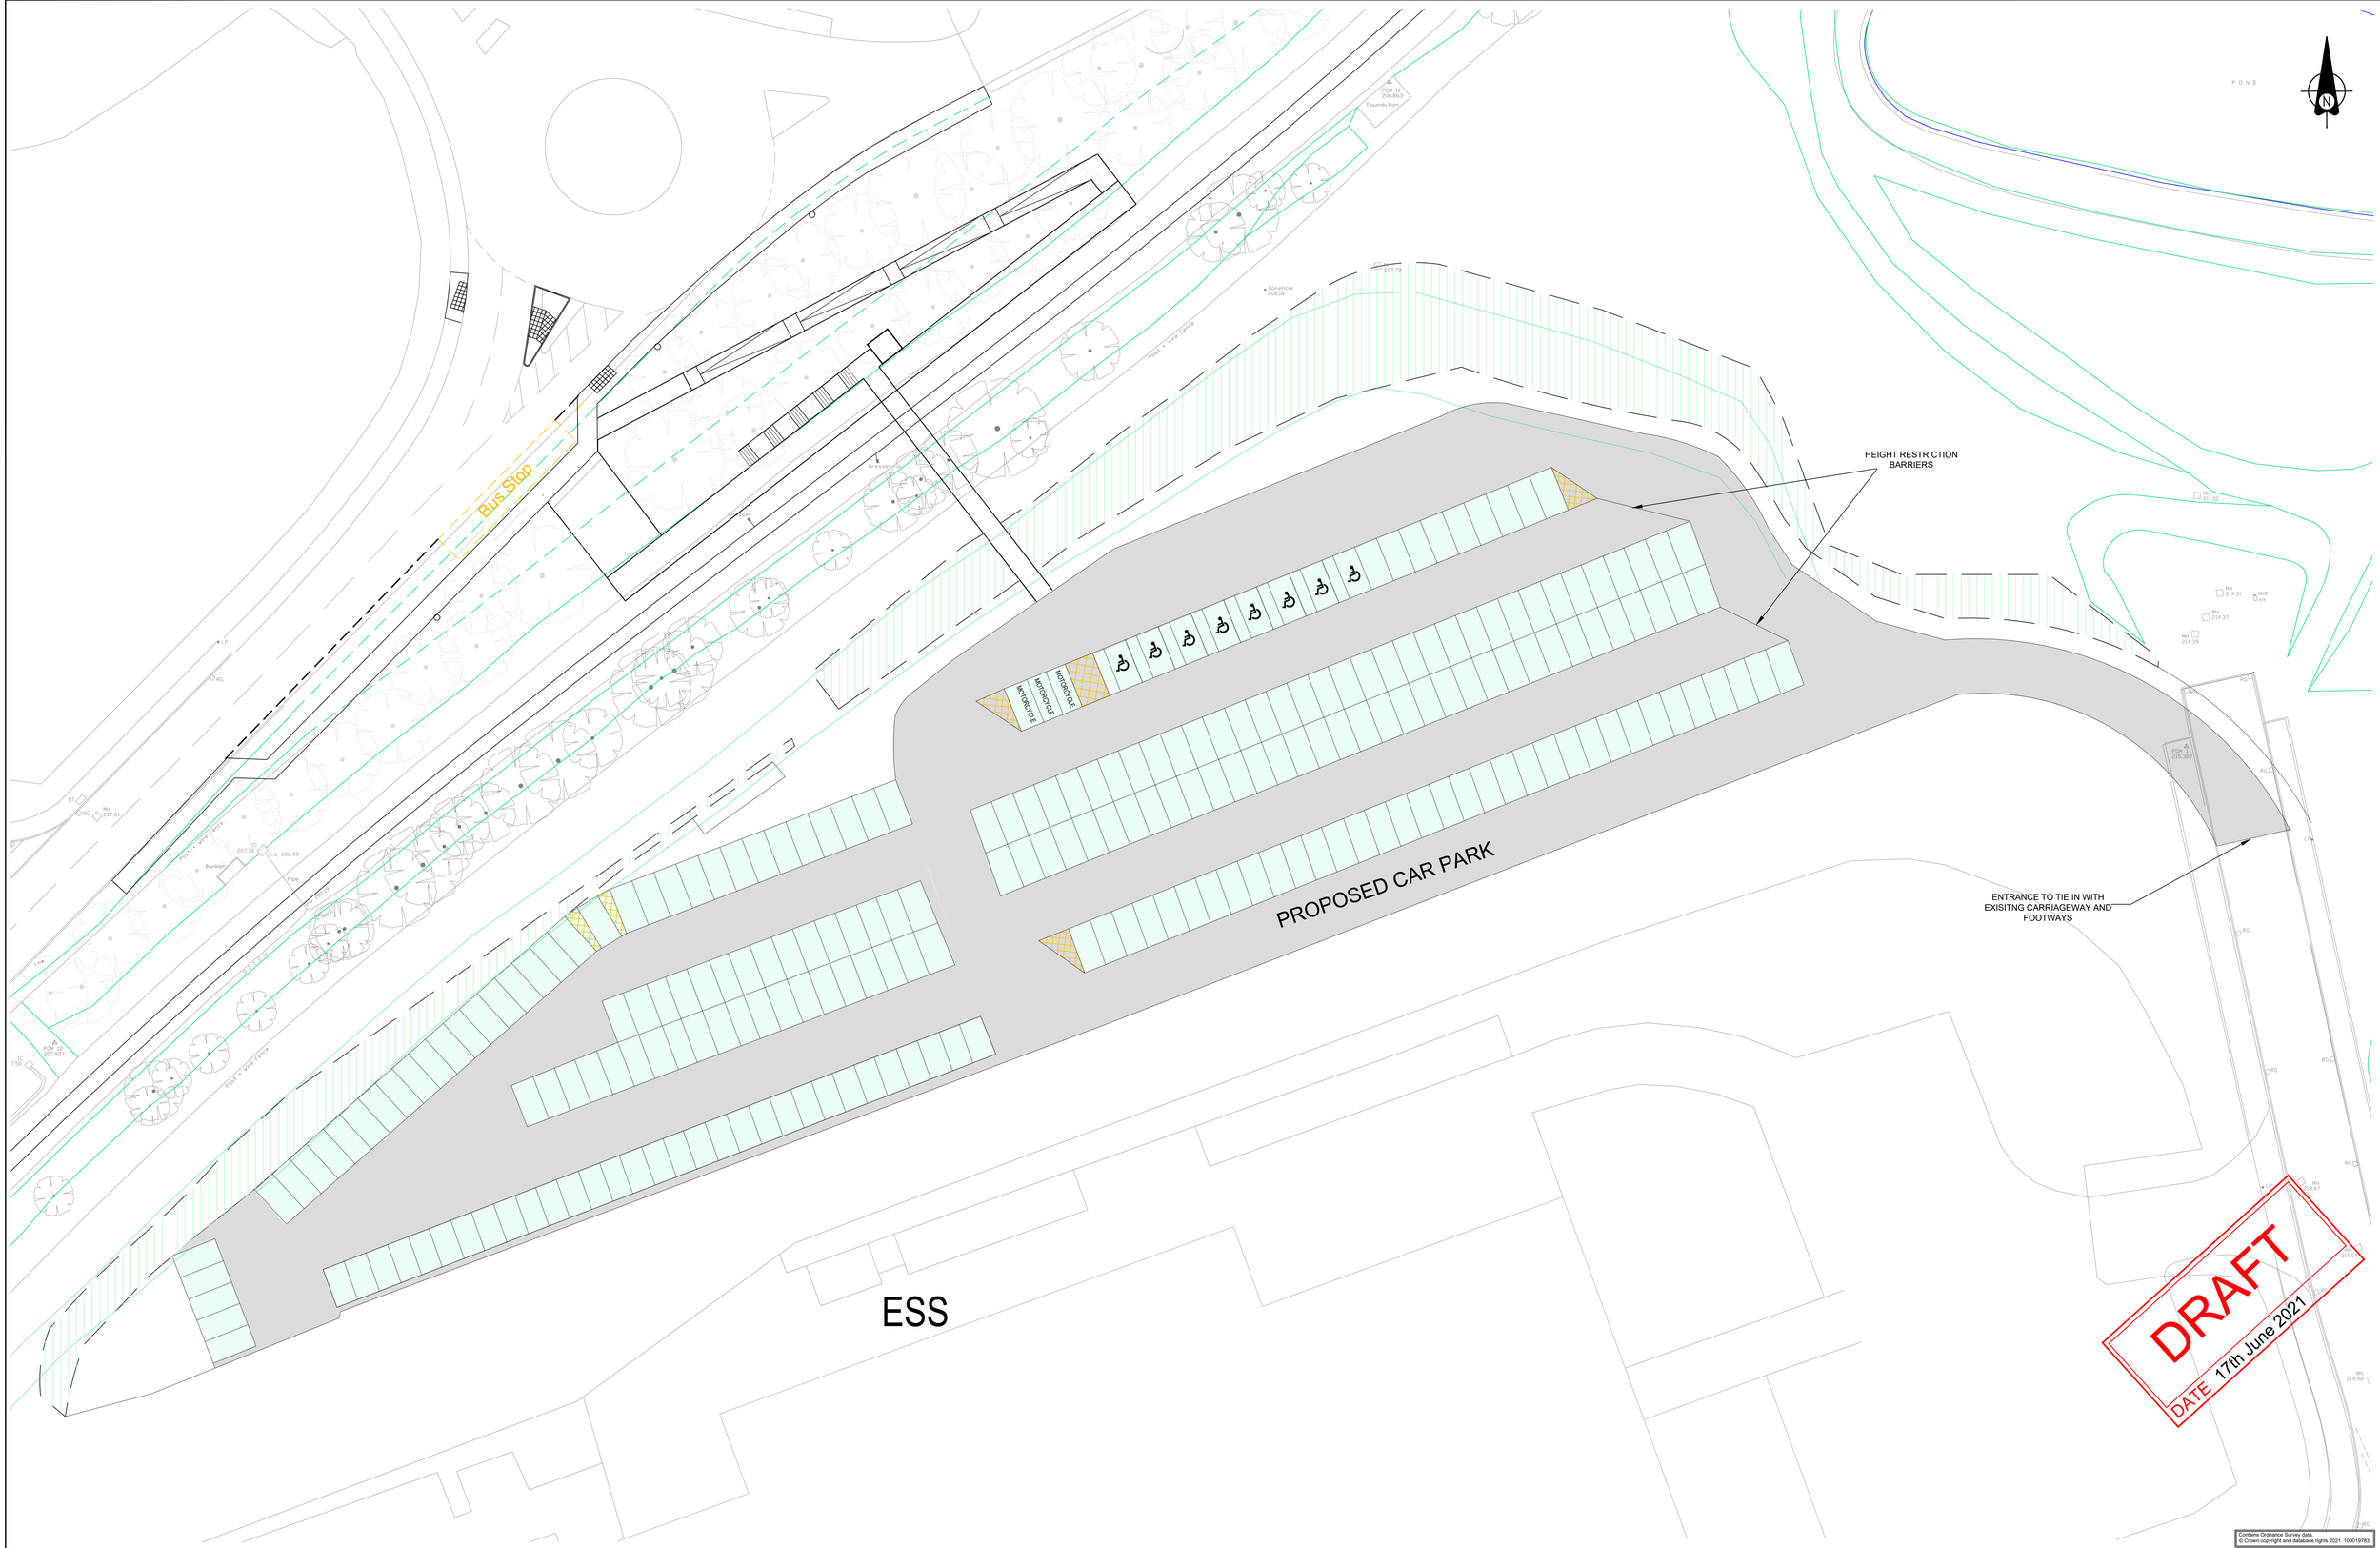

Devon County Council

Engineering Design Group

Matford Offices
County Hall
Topsham Road
Exeter
EX2 4QD

Tel. 0345 155 1004

customer@devon.gov.uk
www.devon.gov.uk

JOB

OKEHAMPTON STATION

DRAWING TITLE

OKEHAMPTON STATION
PROPOSED CAR PARK

Rev	Date	Drawn	Revisions	Chk
	00.00.201	OO		

Do not scale from this drawing in either hard or electronic format. No responsibility is accepted where this drawing is used in circumstances other than that for which it was originally prepared and issued.

drawing number B21004/

Revision

scale(s) 1:250

size B1

C:\data.devon.gov.uk\docs\Exeter, County Hall\EEE\Project\EATS\PPlan\FR\30798\Drawings\Highways\Working Drawings\Okehampton Parkway AD.dwg - 17/06/2021 06:48:53 - Carpark - Jane Jackson